



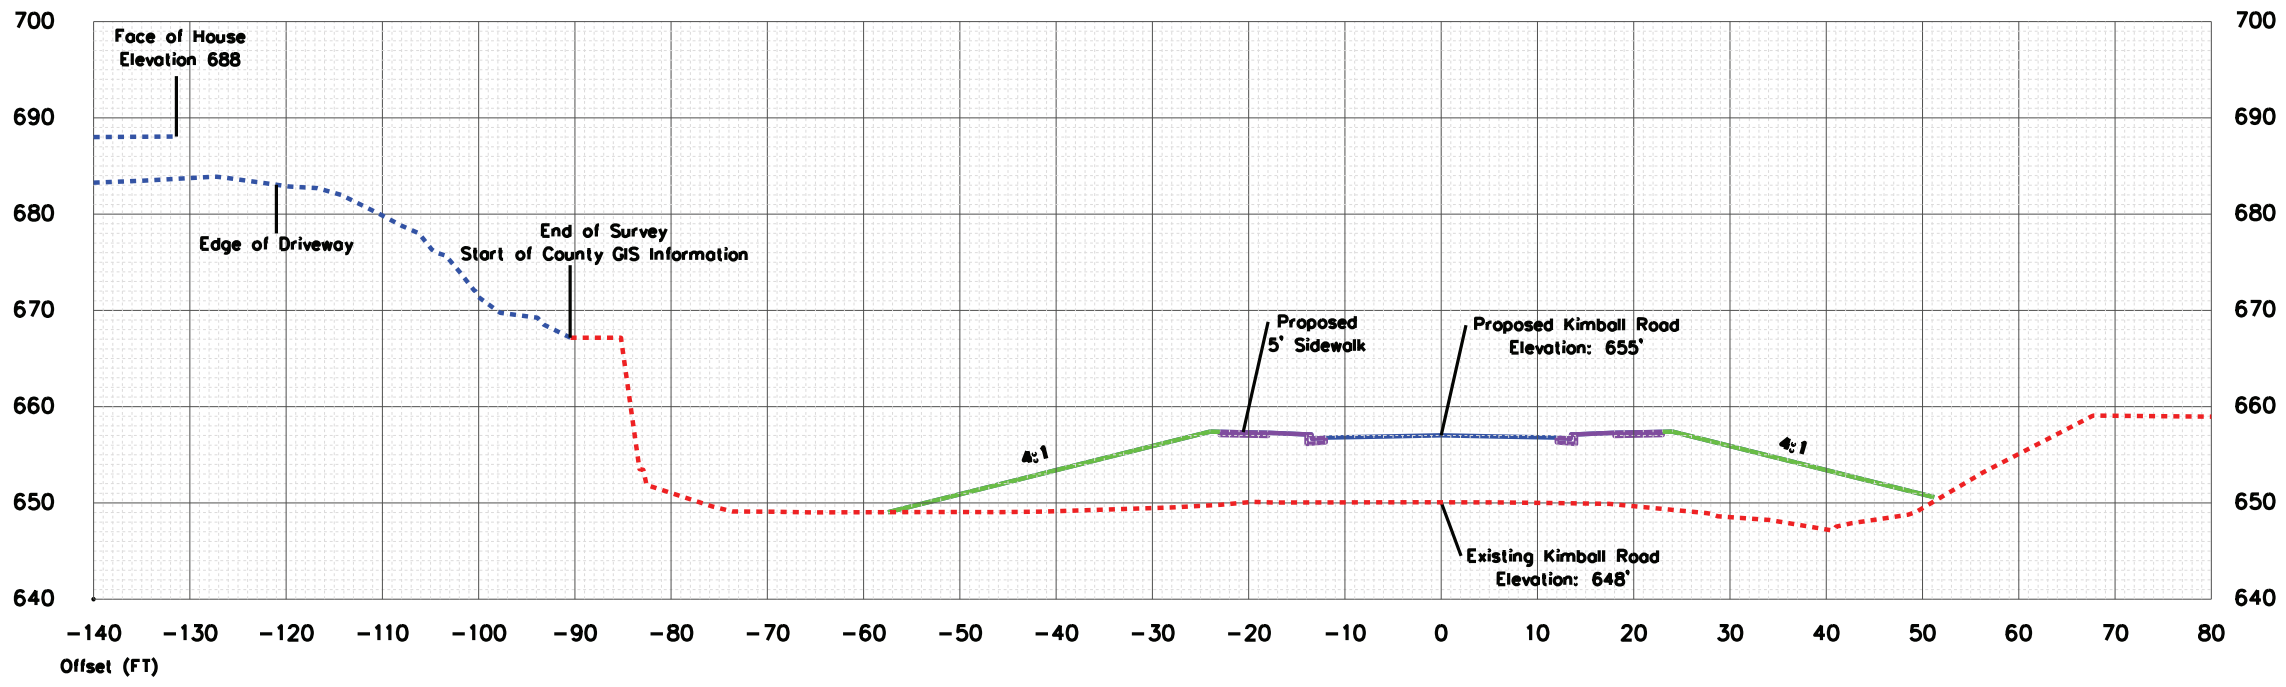


PRELIMINARY X-SECTION EXHIBIT	07-01-13
	XS-3A
12 BELLA VISTA BROWN STREET HISTORIC DISTRICT CROSS SECTION & PLAN VIEW	

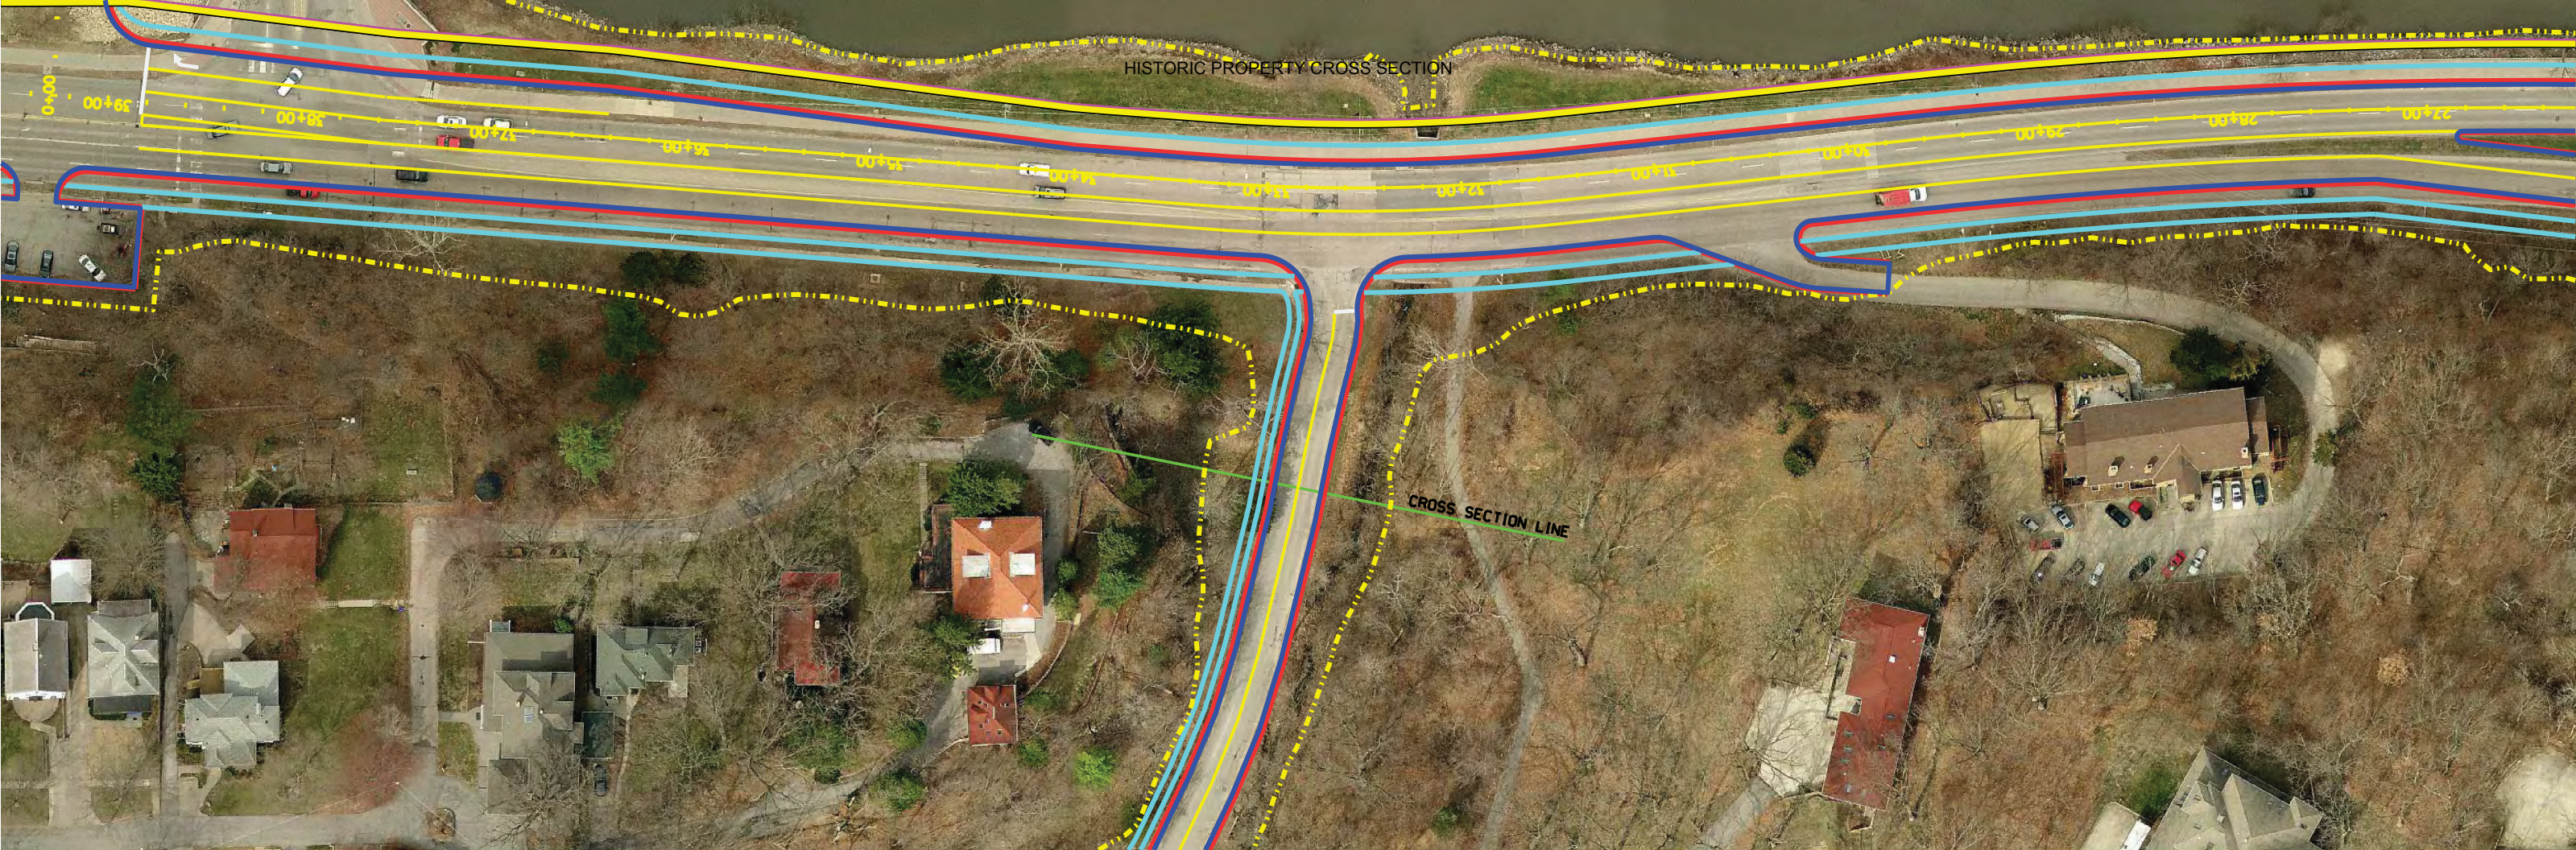

HISTORIC PROPERTY CROSS SECTION

CROSS SECTION LINE

34+00
35+00

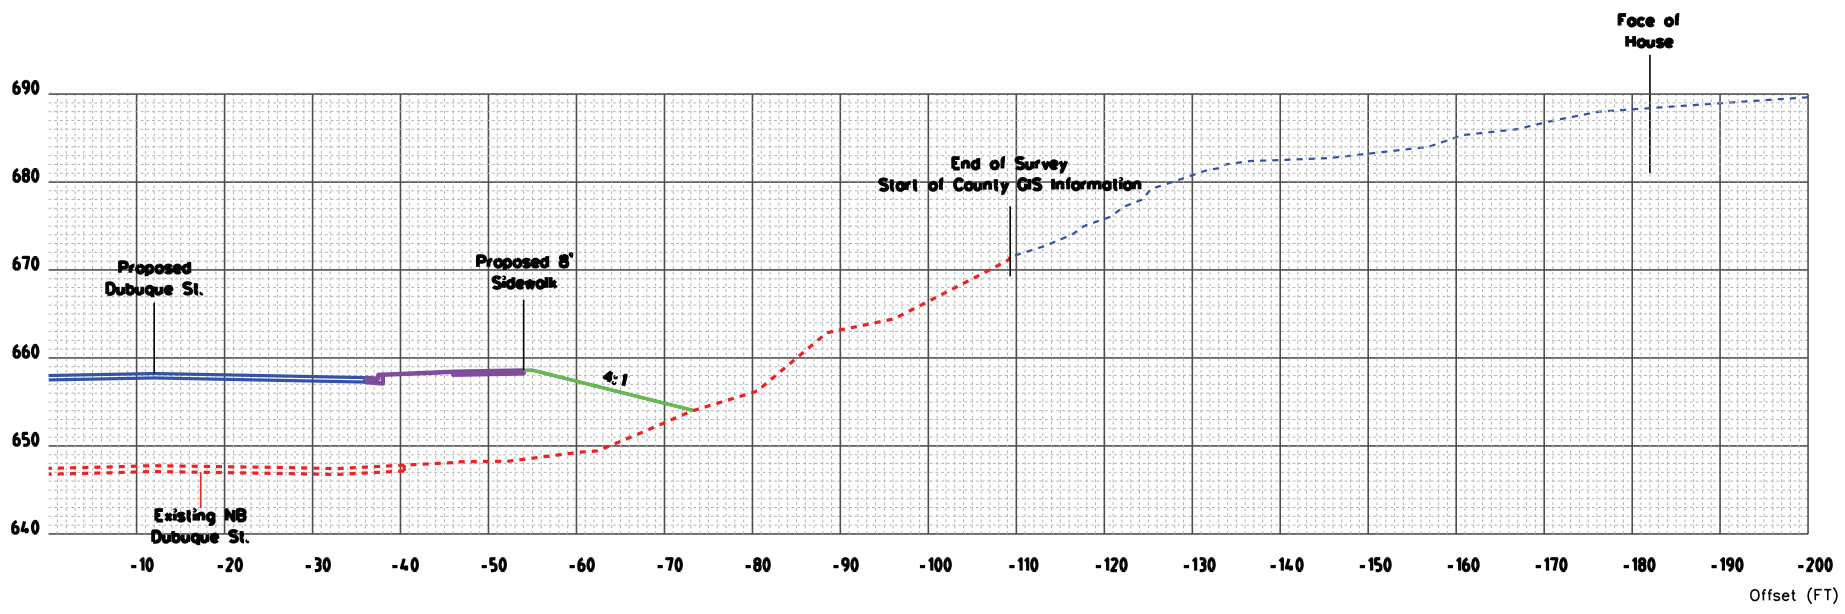

Elevation (FT)

690
680
670
660
650
640

Offset (FT)



		Orig. 8-12; Rev. 7-13
X-SECTION EXHIBIT		XS-3
12 BELLA VISTA BROWN STREET HISTORIC DISTRICT CROSS SECTION & PLAN VIEW		